RIGHT - OF - WAY

TRACT NUMBERS

RODDAGE

CROSSING

GA-BR-056.005	GA-BR-060.005	GA-BR-060.012.RC	GA-BR-060.015	GA-BR-060.020	GA-BR-060.015	GA-BR-060.025.RC	GA-BR-062.000	GA-BR-064.000	GA-BR-062.000	GA-BR-065.000	
11923+00	11924+32	11934+23	11935+32	11940+53	11940+90	11943+16	11943+64	11963+60	11968+75	11969+00	11976+00
8.0	60.1	6.6	31.6	2.2	13.7	2.9	121.0	19.1	13.6	42.4	

SURVEY DATA

SURVEY COMPANY:

FIELD BOOK:

PAGES:

11923+87 P.I. = 75° 58' 10" LT.

11924+68 P.I. = 20° 30' 09" RT.
11924+29 UNDERGROUND TELEPHONE LINE
11924+32 CL SR-76 (ADEL HIGHWAY)
11924+32 EDGE OF ROAD
11924+74 CL 18" CMP
11925+18 CL DITCH
11925+78 OVERHEAD POWERLINE
11926+33 FENCE
11926+18 P.I. = 18° 05' 30" RT.

11940+46 FENCE CORNER, 10' RT.

11941+73 OVERHEAD POWERLINE
11943+15 FENCE
11943+22 WOOD GATE, 10' LT.
11943+32 CL 18" CULVERT
11943+32 EDGE OF ROAD
11943+33 WOOD GATE, 25' LT.
11943+41 MAILBOX, 19' LT.
11943+45 CL PEACOCK ROAD
11943+57 EDGE OF ROAD
11944+13 10" KINDER MORGAN PIPELINE (5' COV.)
11946+18 CL DITCH
11946+18 TOP OF BANK
11946+67 TOP OF BANK

CLASS LOCATION

CLASS 1

MINIMUM DEPTH OF COVER

3'	5'	4'	3'	5'	4'	5'	4'	3'

PIPE MATERIAL

3R — ID # — 3676111 — 3R - 3R, FITTING

SET ON WEIGHT, GPW, GEOTEXTILE PIPE WEIGHT

CONCRETE WEIGHT COATING

87'	1029'	124'	764'	138'	BEGIN WEIGHT/5	3158'	
11923+00	11923+87	11934+16	11935+40	11943+04	11944+42	11954+88	11976+00

151 GPW, 14' C-C

ALIGNMENT DETAIL

- PROPOSED PIPELINE
- PROPOSED PERMANENT EASEMENT
- TEMP WORKSPACE
- ADD. TEMP. WORKSPACE
- EASEMENT LINE
- CL STREAM/CREEK/DITCH
- EDGE OF WATER
- CL LEVEE
- FIELD DELINEATED WETLAND
- STREAM/DRAIN/WATERBODY BNDRY
- CL ROAD
- EDGE OF ROAD/PAVEMENT/CURB
- CL CULVERT
- CL RAILROAD
- ACCESS ROAD (PAR/TAR)
- STRUCTURE
- CONTOUR MAJOR (EVERY 10')
- CONTOUR MINOR (EVERY 2')
- PIPELINE MILEPOST
- PIPELINE MILEPOST 10TH
- PROPERTY LINE
- UNDERGROUND WATERLINE
- UNDERGROUND COM. CABLE
- UNDERGROUND POWERLINE
- UNDERGROUND SANITARY SEWER
- OVERHEAD POWERLINE
- OVERHEAD TELEPHONE
- VERIFIED PIPELINE
- FENCE
- TOP / TOE

PAR/TAR-ST-CO-000 · 600 · W · UCOM · E · S · P · T

- TRANS. TOWER
- GUY ANCHOR
- HDD ENTRY/EXIT
- FIRE HYDRANT
- UTILITY POLE
- AERIAL MARKER
- ELEC., WATER, SAN. SEWER, GAS TELE. & STORM DRAIN MANHOLES
- WELL
- SEPTIC
- VALVE
- METER
- SPREAD BREAK

DATE OF AERIAL PHOTOGRAPHY: MAY 27, 2013

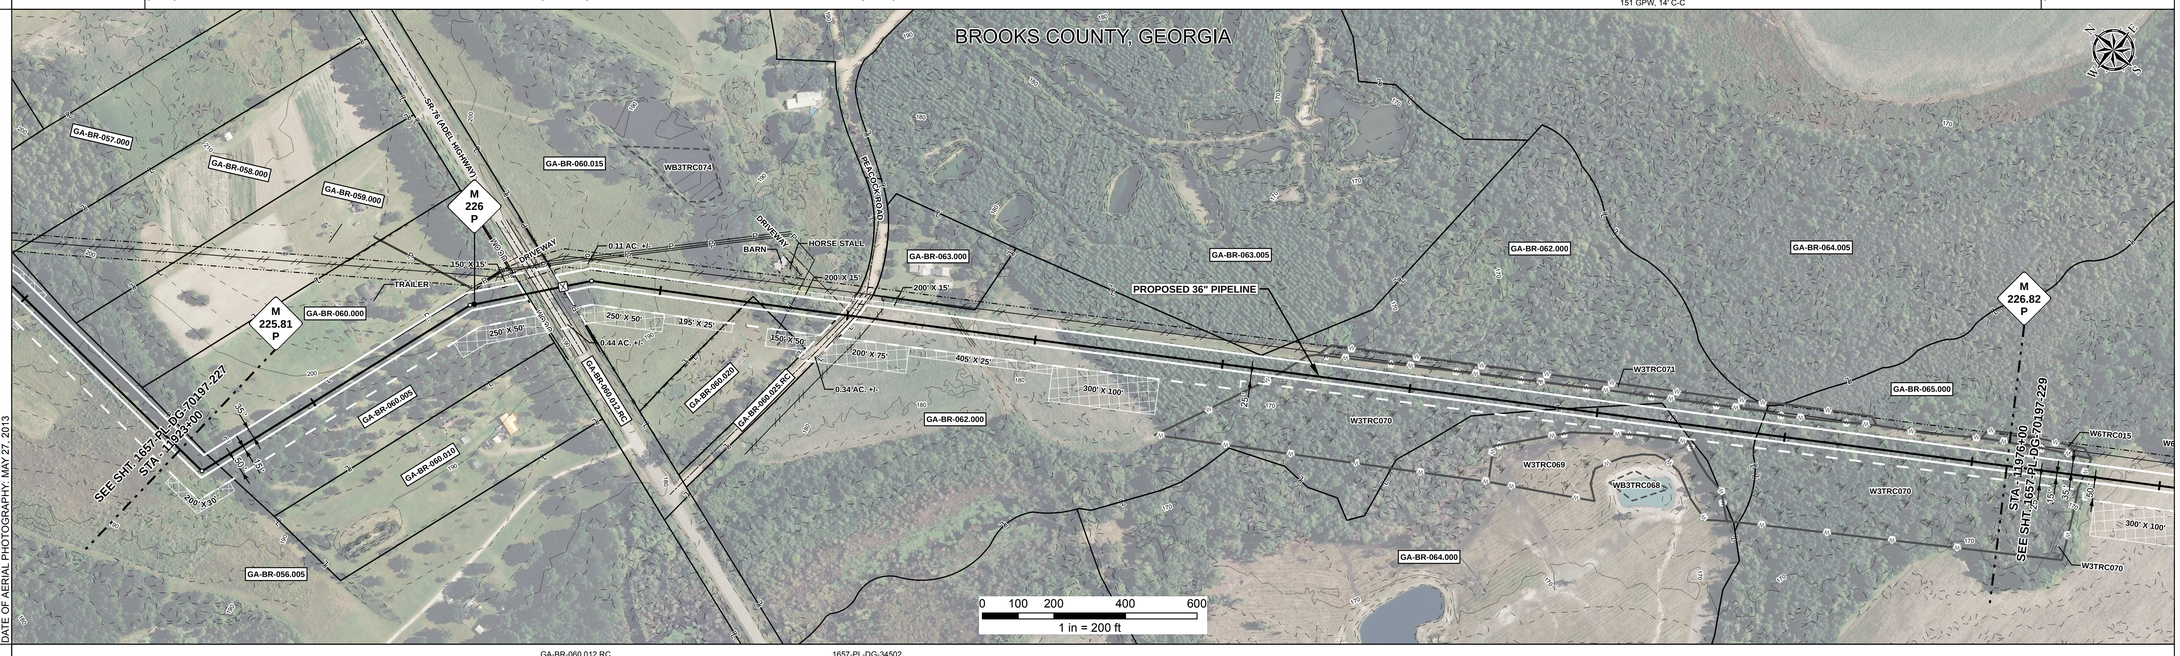

REFERENCE DRAWING

GA-BR-060.012.RC 1657-PL-DG-34502

ENVIRONMENTAL SURVEY DATA

11923+00	11955+59	11976+00
	W3TRC070 PFO	

SENSITIVE AREAS

11923+00	11955+59	11976+00
6a, 6b, 8, 18	8, 18	

PROFILE

SCALE:
HORIZONTAL: 1" = 200'
VERTICAL: 1" = 200'

THE LOCATION OF TRENCH PLUGS AND SLOPE BREAKERS ARE INTENDED TO BE USED AS A GUIDELINE ONLY. EXACT LOCATION TO BE DETERMINED IN THE FIELD AS DIRECTED BY THE CHIEF INSPECTOR.

SLOPE BREAKERS/ARROW INDICATES DIRECTION

TRENCH PLUG

CP TEST STATION

RECTIFIER

DECOUPLER

SLOPE BREAKER & TRENCH PLUG SPACING		
CODE	% SLOPE	SPACING
A	< 5%	NO STRUCTURE
B	5 - 15%	300 FT
C	15 - 30%	200 FT
D	> 30%	100 FT

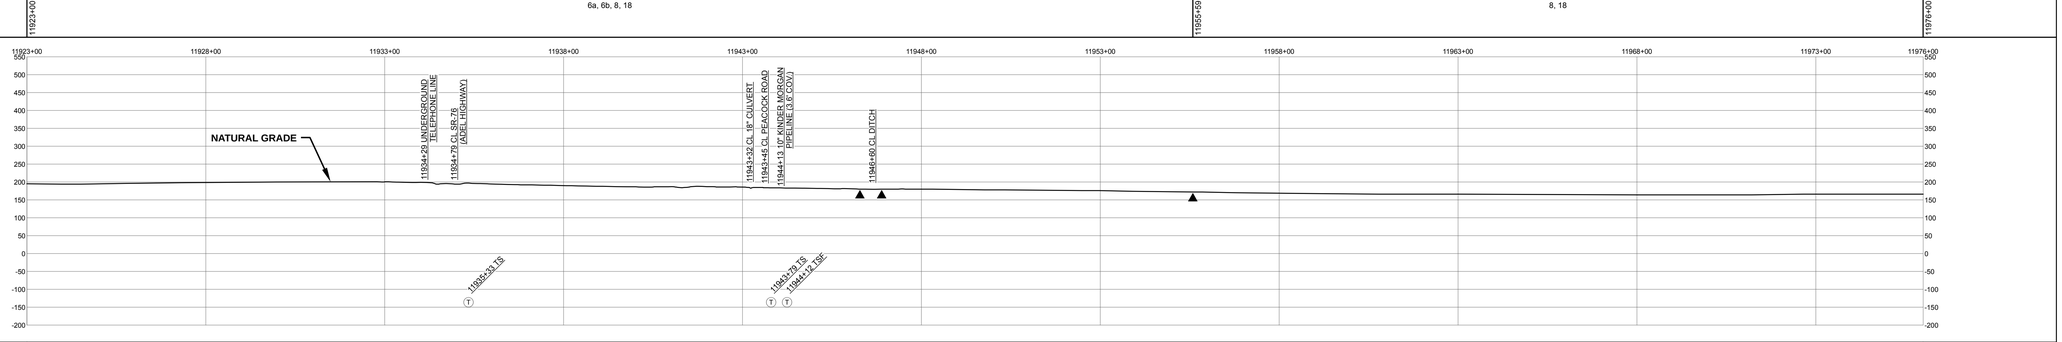

HYDROSTATIC TEST SECTION

TEST SECTION 19

REFERENCE DRAWINGS		REVISIONS				MATERIALS		
DWG. NO.	DESCRIPTION	REV	DRN	DATE	DESCRIPTION	ITEM NO.	DESCRIPTION	QTY
		0		06/29/2015	ISSUED FOR BID	1	36" O.D. x 0.520" W.T., API 5L X70, FBE 16 MILS w/ I.D. EPOXY 1.7 MILS	5038 LF
		1		03/14/2016	ISSUED FOR CONSTRUCTION	4	36" O.D. x 0.750" W.T., API 5L X70, FBE 16 MILS, ARO 24 MILS, w/ I.D. EPOXY 1.7 MILS	262 LF
						3R	3R ELBOW, HIGH STRENGTH WROUGHT BUTT-WELD FITTING, 36" O.D.	1 EA
						GPW	GEOTEXTILE PIPE WEIGHT, 9000 LBS	151 EA

ENGINEERING APPROVALS				
	BID		CONSTRUCTION	
TITLE	SIGNATURE	DATE	SIGNATURE	DATE
DRAWN BY: GIE	FSR	06/29/2015	FSR	03/14/2016
DRN. DATE: 01/04/2016				
CHECKED BY: GIE	DRS	06/29/2015	JC	03/14/2016
CHK. DATE:				

SABAL TRAIL PROJECT
PROPOSED 36" PIPELINE
STA. 11923+00 TO STA. 11976+00
ALIGNMENT SHEET

LOC. BROOKS COUNTY, GEORGIA

Sabal Trail TRANSMISSION SM

YEAR: 2017 | SHEET: 228 OF 492 | SCALE: 1" = 200' | DWG. 1657-PL-DG-70197-228 | REV. 1

Document Path: H:_GIS\1657\Deliverables\AlignmentSheets\FCS\SPREAD3\1657-PL-DG-70197-228.mxd

GS #