RIGHT - OF - WAY

TRACT NUMBERS

RODDAGE

CROSSING

FL-LA-098.005	FL-LA-098.000	FL-LA-098.006	FL-LA-099.000	FL-LA-098.000	FL-LA-100.000	FL-LA-101.000	FL-LA-101.500.RC	FL-LA-101.001	FL-LA-102.000	FL-LA-103.000
24289+00	24290+89	24298+72	24300+15	24306+30	24317+15	24321+17	24324+11	24325+14	24327+08	24340+34	24342+00
11.5	47.4	8.7	37.3	65.7	24.4	17.8	6.2	11.7	80.4	10.1	

SURVEY DATA

SURVEY COMPANY:

FIELD BOOK:

PAGES:

24289+18 FENCE
24289+38 EDGE OF ROAD
24289+44 EDGE OF ROAD
24290+89 FENCE
24291+59 TOP OF BANK
24292+68 CL DITCH (ASSUMED)
24293+71 TOP OF BANK
24294+30 TOP OF BANK
24295+40 CL DITCH (ASSUMED)
24296+09 TOP OF BANK
24297+19 TOP OF BANK
24297+76 CL DITCH (ASSUMED)
24298+40 TOP OF BANK
24299+03 TOP OF BANK
24300+53 TOP OF BANK
24302+49 TOP OF BANK
24303+86 TOE OF BANK
24304+13 CL DRAIN
24304+33 TOE OF SLOPE
24305+63 TOP OF BANK
24306+19 FENCE
24314+54 P.I. = 12°00'00" LT.
24314+96 P.I. = 10°39'34" LT.
24323+23 P.I. = 54° 21'24" RT.
24324+13 FENCE
24324+17 CL DITCH
24324+55 EDGE OF ROAD
24324+74 EDGE OF ROAD
24325+01 CL DITCH
24325+07 POWERHEAD POWERLINE
24325+15 FENCE
24325+41 P.I. = 90° 00'06" LT.
24325+41 FENCE CORNER, 34' LT
24327+08 FENCE CORNER, 34' LT
24332+42 EDGE OF WATER
24332+47 UNDERGROUND WATERLINE
24332+48 EDGE OF WATER
24333+43 FENCE CORNER, 45' LT.
24333+43 WROUGHT IRON GATE, 32' LT.
24333+43 CL MINING ROAD EQUIPMENT CROSSING
24333+67 WROUGHT IRON GATE, 32' LT.
24333+68 FENCE CORNER, 33' LT.

CLASS LOCATION

CLASS 1

MINIMUM DEPTH OF COVER

3'	5'	3'	6'	3'	5'	3'

PIPE MATERIAL

3R — ID # — 3R, FITTING

SET ON WEIGHT, GPW, GEOTEXTILE PIPE WEIGHT

719' (1)	165' (3)	489' (1)	100' (3)	1950' (1)	83' (3R, 1)	113' (4)	30' (1, 3R)	794' (1)	80' (3)	777' (1)
	END WEIGHTS / BEGIN WEIGHTS		END WEIGHTS / BEGIN WEIGHTS		3654111	END WEIGHTS / BEGIN WEIGHTS	3690111	END WEIGHTS	BEGIN WEIGHTS	
24289+00	24296+19 / 24297+84		24302+73 / 24303+73		24323+23	24324+06 / 24325+19	24325+49	24327+41	24333+43 / 24334+23	24338+73	24342+00
51 GPW, 14' C-C	35 GPW, 14' C-C		146 GPW, 14' C-C				16 GPW, 14' C-C			45 GPW, 14' C-C	

ALIGNMENT DETAIL

- PROPOSED PIPELINE
- PROPOSED PERMANENT EASEMENT
- TEMP WORKSPACE
- ADD. TEMP. WORKSPACE
- EASEMENT LINE
- CL STREAM/CREEK/DITCH
- EDGE OF WATER
- CL LEVEE
- FIELD DELINEATED WETLAND
- STREAM/DRAIN/WATERBODY BNDRY
- CL ROAD
- EDGE OF ROAD/PAVEMENT/CURB
- CL CULVERT
- CL RAILROAD
- ACCESS ROAD (PAR/TAR) — PAR/TAR-ST-CO-000
- STRUCTURE
- CONTOUR MAJOR (EVERY 10') — 600
- CONTOUR MINOR (EVERY 2')
- PIPELINE MILEPOST — 7
- PIPELINE MILEPOST 10TH
- PROPERTY LINE — E
- UNDERGROUND WATERLINE — W
- UNDERGROUND COM. CABLE — UCOM
- UNDERGROUND POWERLINE — E
- UNDERGROUND SANITARY SEWER — S
- OVERHEAD POWERLINE — P
- OVERHEAD TELEPHONE — T
- VERIFIED PIPELINE
- FENCE
- TOP / TOE

- TRANS. TOWER
- GUY ANCHOR
- HDD ENTRY/EXIT
- FIRE HYDRANT
- UTILITY POLE
- AERIAL MARKER — X
- ELEC., WATER, SAN. SEWER, GAS TELE. & STORM DRAIN MANHOLES — MH
- WELL — W
- SEPTIC — S
- VALVE
- METER — M
- SPREAD BREAK

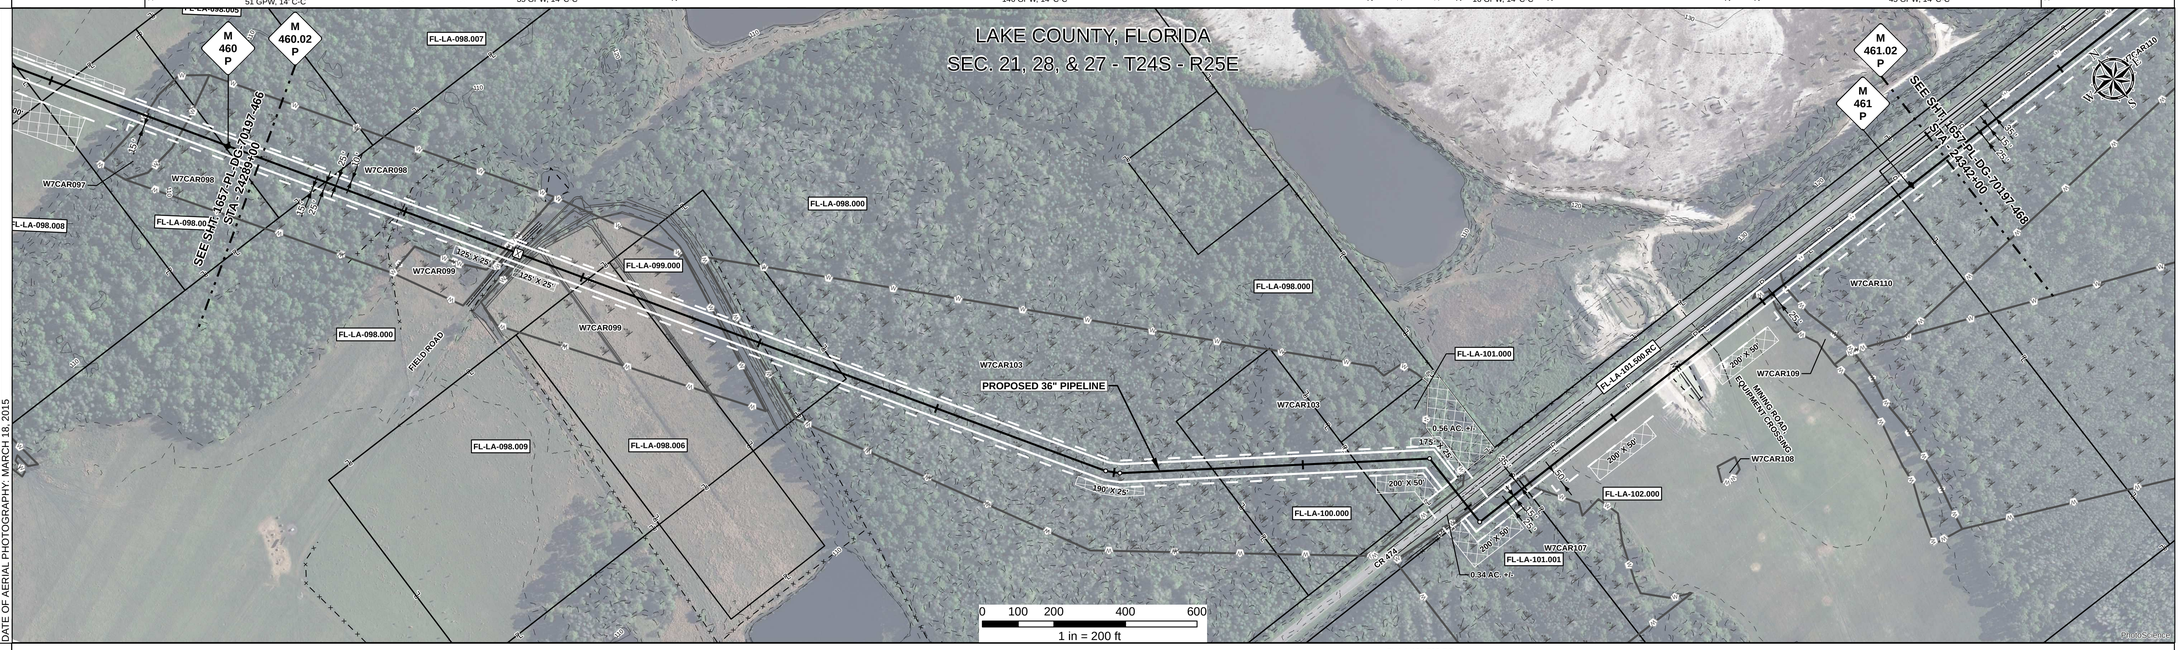

REFERENCE DRAWING

FL-LA-101.500.RC

ENVIRONMENTAL SURVEY DATA

24289+00	W7CAR098 PFO	24296+29	W7CAR099 PEM	24296+43	24296+60	W7CAR099 PEM	24302+74	24303+47	W7CAR103 PFO	24324+39	24325+08	W7CAR107 PFO	24327+26	24335+61	W7CAR109 PEM	24336+27	W7CAR110 PFO	24342+00

SENSITIVE AREAS

24289+00	8, 16, 18	24296+43	6a, 6b, 8, 16, 18	24296+60	8, 16, 18	24302+74	6a, 6b, 8, 16, 18	24303+47	8, 16, 18	24324+39	6a, 6b, 8, 16, 18	24325+08	8, 16, 18	24327+26	6a, 6b, 8, 16, 18	24335+61	8, 16, 18	24342+00

PROFILE

SCALE:
HORIZONTAL: 1" = 200'
VERTICAL: 1" = 200'

THE LOCATION OF TRENCH PLUGS AND SLOPE BREAKERS ARE INTENDED TO BE USED AS A GUIDELINE ONLY. EXACT LOCATION TO BE DETERMINED IN THE FIELD AS DIRECTED BY THE CHIEF INSPECTOR.

SLOPE BREAKERS/ARROW INDICATES DIRECTION

TRENCH PLUG

CP TEST STATION — T

RECTIFIER — R

DECOUPLER

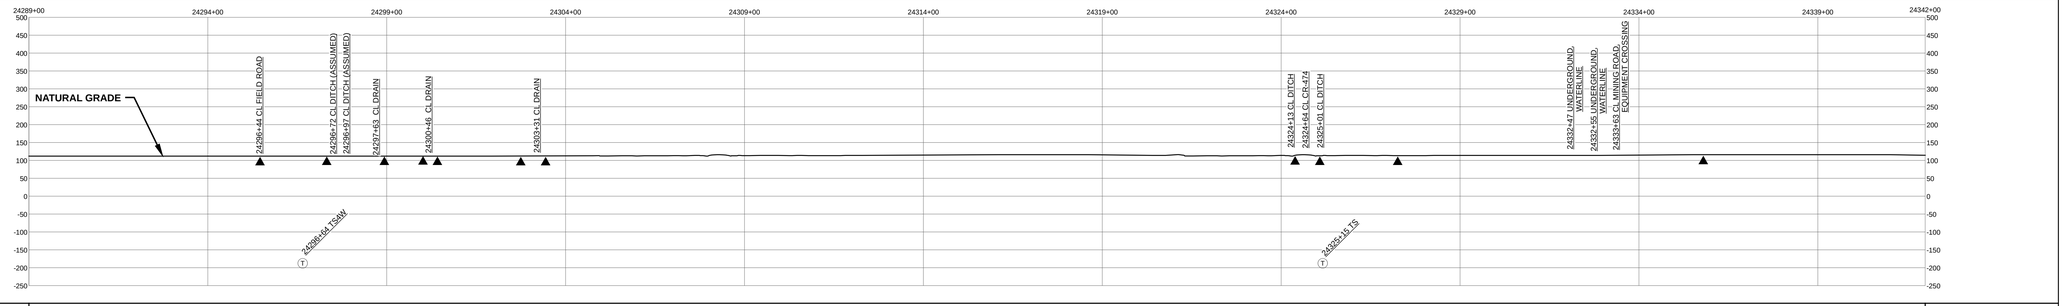

SLOPE BREAKER & TRENCH PLUG SPACING

CODE	% SLOPE	SPACING
A	< 5%	NO STRUCTURE
B	5 - 15%	300 FT
C	15 - 30%	200 FT
D	> 30%	100 FT

HYDROSTATIC TEST SECTION

TEST SECTION 30

REFERENCE DRAWINGS

DWG. NO.	DESCRIPTION

REVISIONS

REV	DRN	DATE	DESCRIPTION
0		06/29/2015	ISSUED FOR BID
1		03/14/2016	ISSUED FOR CONSTRUCTION

MATERIALS

ITEM NO.	DESCRIPTION	QTY
1	36" O.D. x 0.520" W.T., API 5L X70, FBE 16 MILS w/ I.D. EPOXY 1.7 MILS	4842 LF
3	36" O.D. x 0.750" W.T., API 5L X70, FBE 16 MILS w/ I.D. EPOXY 1.7 MILS	345 LF
4	36" O.D. x 0.750" W.T., API 5L X70, FBE 16 MILS, ARO 24 MILS, w/ I.D. EPOXY 1.7 MILS	113 LF
3R	3R ELBOW, HIGH STRENGTH WROUGHT BUTT-WELD FITTING, 36" O.D.	2 EA
GPW	GEOTEXTILE PIPE WEIGHT, 9000 LBS	293 EA

ENGINEERING APPROVALS

TITLE	BID SIGNATURE	BID DATE	CONSTRUCTION SIGNATURE	CONSTRUCTION DATE
DRAWN BY: GIE	FSR	06/29/2015	FSR	03/14/2016
DRN. DATE: 01/04/2016				
CHECKED BY: GIE	DRS	06/29/2015	JC	03/14/2016
CHK. DATE:				

SABAL TRAIL PROJECT
PROPOSED 36" PIPELINE
STA. 24289+00 TO STA. 24342+00
ALIGNMENT SHEET

LOC. LAKE COUNTY, FLORIDA

YEAR: 2017 | SHEET: 467 OF 492 | SCALE: 1" = 200' | DWG. 1657-PL-DG-70197-467 | REV. 1

Sabal Trail TRANSMISSION SM

Document Path: H:_GIS\1657\Deliverables\AlignmentSheet\FC'S\PREAD\1657-PL-DG-70197-467.mxd

IG #