RIGHT - OF - WAY

TRACT NUMBERS

RODDAGE

CROSSING

FL-OS-061.008	FL-OS-064.001	FL-OS-065.000	FL-OS-064.000	FL-OS-066.000	FL-OS-066.001	FL-OS-066.500.RC	FL-OS-067.500.RC	FL-OS-068.000	FL-OS-069.000	FL-OS-071.000	FL-OS-070.000	FL-OS-072.000	FL-OS-072.500.RC	FL-OS-074.000	FL-OS-074.001	FL-OS-081.000
25405+00	25407+48	25410+79	25414+15			25421+24	25421+92		25429+19	25438+51	25437+08	25443+14	25446+77	25447+43	25456+37	25457+97
15.0	20.0	20.3	43.0		4.1	44.1			44.3	3.5	36.8	22.0	4.0	54.1	7.9	2.0

SURVEY DATA

SURVEY COMPANY:

FIELD BOOK:

PAGES:

25407+96 FENCE CORNER, 184' LT.
25408+78 FENCE CORNER, 185' LT.
25410+48 FENCE CORNER, 185' LT.
25411+18 FENCE CORNER, 185' LT.
25412+31 FENCE CORNER, 185' LT.
25413+13 WROUGHT IRON GATE, 173' LT.
25414+25 WROUGHT IRON GATE, 180' LT.
25414+57 POWER TRANSMISSION TOWER, 180' LT.
25412+64 KINDER MORGAN PIPELINE
25413+07 OVERHEAD POWERLINE
25413+24 CL PRIVATE ROAD
25413+81 OVERHEAD POWERLINE (CFP POWER)
25414+36 POWER TRANSMISSION TOWER, 25' RT.
25414+36 MORGAN PIPELINE MARKER, 25' RT.
25414+36 PVC LINE MARKER, 25' RT.
25414+36 OVERHEAD POWERLINE (CFP POWER)
25414+36 I - 65° - 18' 49" RT.
26431-57' CL FUTURE ROAD
25435+60 CL FIELD ROAD
25432+04 POWER TRANSMISSION TOWER, 122' RT.
25444+78 EDGE OF TRAIL
25444+95 CL FIELD TRAIL
25444+95 EDGE OF TRAIL
25447+43 EDGE OF TRAIL
25447+57 CL FIELD TRAIL
25447+74 EDGE OF ROAD
25446+89 POWER TRANSMISSION TOWER, 134' RT.
25457+19 OVERHEAD POWERLINE (CFP POWER)

CLASS LOCATION

CLASS 1

MINIMUM DEPTH OF COVER

3'	4'	3'	5'	3'	5'	3'	5'	3'	5'	3'	5'

PIPE MATERIAL

3R — ID # — 3R, FITTING

SET ON WEIGHT, GPW, GEOTEXTILE PIPE WEIGHT

936' (3) — 4364' (3)

25405+00	25405+15	25410+85	25414+36	25416+01	25422+92	25423+95	25426+86	25433+46	25438+02	25438+80	25441+81	25444+57	25447+66	25458+00
END WEIGHTS		BEGIN WEIGHTS	3665333	END WEIGHTS	BEGIN WEIGHTS	END WEIGHTS	BEGIN WEIGHTS	END WEIGHTS	BEGIN WEIGHTS	END WEIGHTS	BEGIN WEIGHTS	END WEIGHTS	BEGIN WEIGHTS	
1 GPW, 19' C-C		28 GPW, 19' C-C			6 GPW, 19' C-C		35 GPW, 19' C-C		15 GPW, 19' C-C		15 GPW, 19' C-C		55 GPW, 19' C-C	

ALIGNMENT DETAIL

- PROPOSED PIPELINE
- PROPOSED PERMANENT EASEMENT
- TEMP WORKSPACE
- ADD. TEMP. WORKSPACE
- EASEMENT LINE
- CL STREAM/CREEK/DITCH
- EDGE OF WATER
- CL LEVEE
- FIELD DELINEATED WETLAND
- STREAM/DRAIN/WATERBODY BNDRY
- CL ROAD
- EDGE OF ROAD/PAVEMENT/CURB
- CL CULVERT
- CL RAILROAD
- ACCESS ROAD (PAR/TAR)
- STRUCTURE
- CONTOUR MAJOR (EVERY 10') — 600
- CONTOUR MINOR (EVERY 2')
- PIPELINE MILEPOST
- PIPELINE MILEPOST 10TH
- PROPERTY LINE — E — E —
- UNDERGROUND WATERLINE — W —
- UNDERGROUND COM. CABLE — UCOM —
- UNDERGROUND POWERLINE — E —
- UNDERGROUND SANITARY SEWER — S —
- OVERHEAD POWERLINE — P —
- OVERHEAD TELEPHONE — T —
- VERIFIED PIPELINE
- FENCE — x — x — x — x — x —
- TOP / TOE

PAR/TAR-ST-CO-000

- TRANS. TOWER
- GUY ANCHOR
- HDD ENTRY/EXIT
- FIRE HYDRANT
- UTILITY POLE
- AERIAL MARKER
- WELL
- SEPTIC
- VALVE
- METER
- SPREAD BREAK
- ELEC., WATER, SAN. SEWER, GAS TELE. & STORM DRAIN MANHOLES

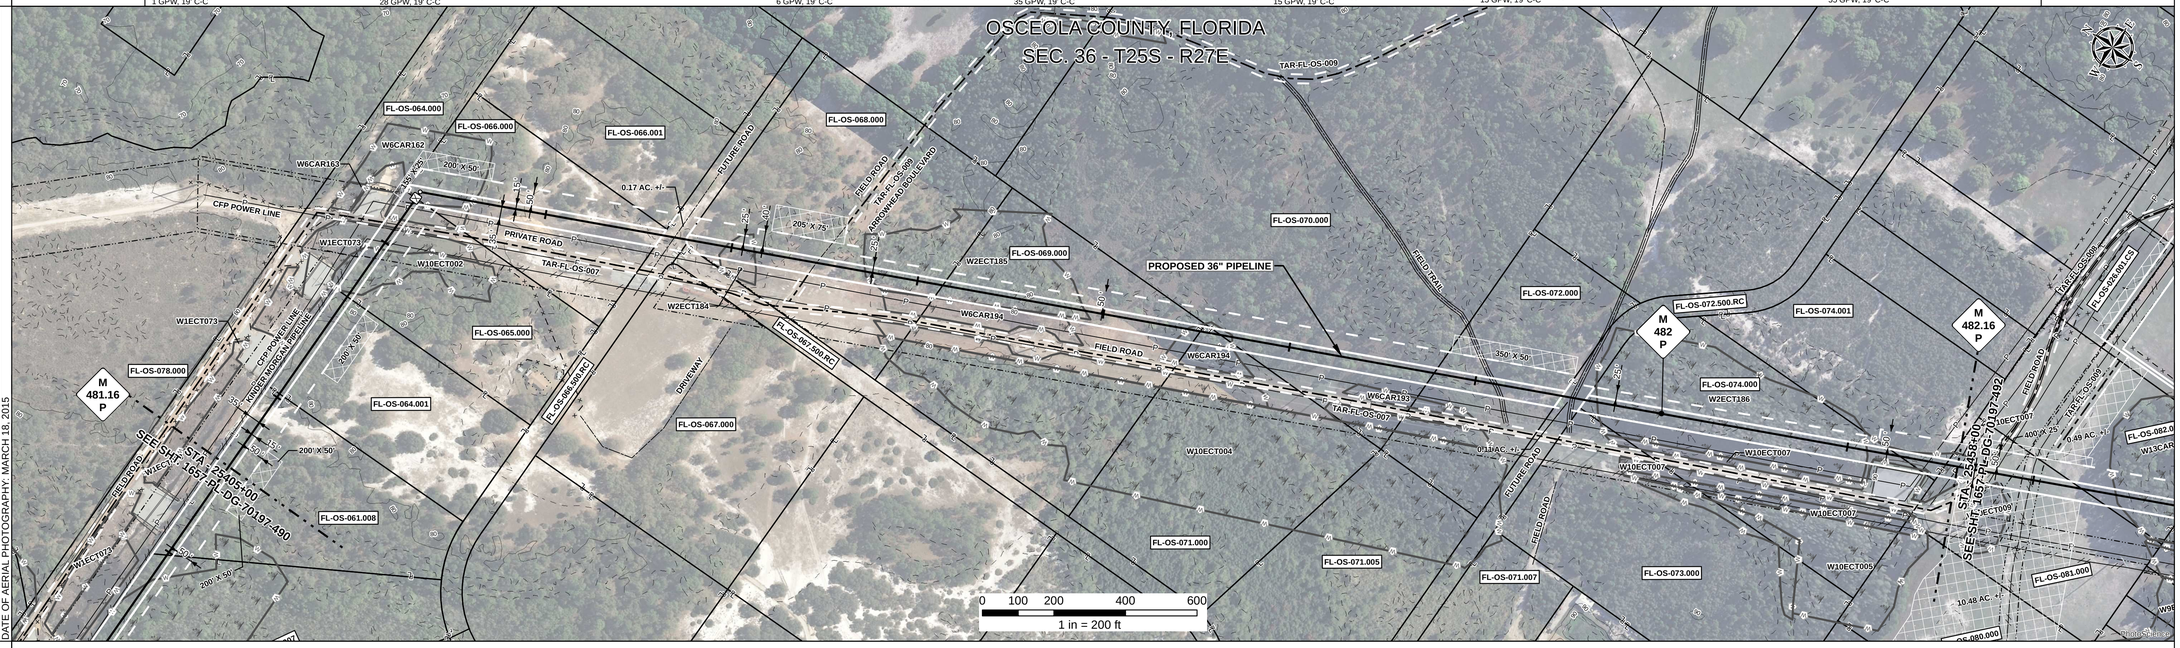

REFERENCE DRAWING

ENVIRONMENTAL SURVEY DATA

25405+00	25410+93	25412+41	25413+13	25413+42	25414+15	25415+67	25423+03	25423+84	25426+99	25433+23	25436+15	25437+41	25447+77	25455+43	25458+00
	W10ECT002 PFO	W1ECT073 PEM	W6CAR163 PEM		W6CAR162 PFO		W2ECT184 PEM		W2ECT185 PFO		W6CAR194 PEM		W2ECT186 PFO	W10ECT007 PEM	

SENSITIVE AREAS

25405+00	25410+93	25413+13	25413+42	25415+67	25422+45	25423+03	25423+84	25426+27	25426+99	25433+23	25436+15	25437+41	25443+10	25444+68	25447+77	25448+37	25455+43	25457+39	25458+00
6a, 6b, 8, 16, 18	8, 16, 18	6a, 6b, 8, 16, 18	8, 16, 18	6a, 6b, 8, 16, 18	6a, 6b, 8, 15, 16, 18	8, 15, 16, 18	6a, 6b, 8, 15, 16, 18	6a, 6b, 8, 15, 16, 18	8, 16, 18	6a, 6b, 8, 16, 18	8, 16, 18	6a, 6b, 8, 16, 18	6a, 6b, 8, 15, 16, 18	6a, 6b, 7, 8, 15, 16, 18	8, 15, 16, 18	8, 16, 18	8, 16, 18	8, 15, 16, 18	

PROFILE

SCALE:
HORIZONTAL: 1" = 200'
VERTICAL: 1" = 200'

THE LOCATION OF TRENCH PLUGS AND SLOPE BREAKERS ARE INTENDED TO BE USED AS A GUIDELINE ONLY. EXACT LOCATION TO BE DETERMINED IN THE FIELD AS DIRECTED BY THE CHIEF INSPECTOR.

SLOPE BREAKERS/ARROW INDICATES DIRECTION

- TRENCH PLUG
- CP TEST STATION
- RECTIFIER
- DECOUPLER

SLOPE BREAKER & TRENCH PLUG SPACING

CODE	% SLOPE	SPACING
A	< 5%	NO STRUCTURE
B	5 - 15%	300 FT
C	15 - 30%	200 FT
D	> 30%	100 FT

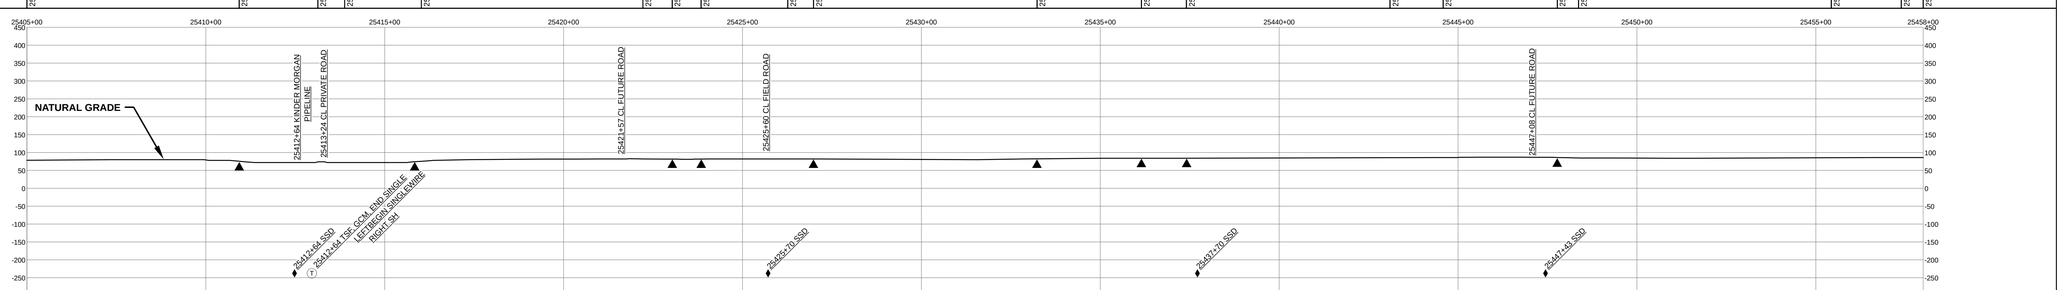

HYDROSTATIC TEST SECTION

TEST SECTION 32

REFERENCE DRAWINGS

DWG. NO.	DESCRIPTION

REVISIONS

REV	DRN	DATE	DESCRIPTION
0		06/29/2015	ISSUED FOR BID
1		03/14/2016	ISSUED FOR CONSTRUCTION

MATERIALS

ITEM NO.	DESCRIPTION	QTY
3	36" O.D. x 0.750" W.T., API 5L X70, FBE 16 MILS w/ I.D. EPOXY 1.7 MILS	5300 LF
3R	3R ELBOW, HIGH STRENGTH WROUGHT BUTT-WELD FITTING, 36" O.D.	1 EA
GPW	GEOTEXTILE PIPE WEIGHT, 9000 LBS	155 EA

ENGINEERING APPROVALS

TITLE	BID SIGNATURE	BID DATE	CONSTRUCTION SIGNATURE	CONSTRUCTION DATE
DRAWN BY: GIE	FSR	06/29/2015	FSR	03/14/2016
DRN. DATE: 01/04/2016				
CHECKED BY: GIE	DRS	06/29/2015	JC	03/14/2016
CHK. DATE:				

SABAL TRAIL PROJECT
PROPOSED 36" PIPELINE
STA. 25405+00 TO STA. 25458+00
ALIGNMENT SHEET

LOC. OSCEOLA COUNTY, FLORIDA

YEAR: 2017 | SHEET: 491 OF 492 | SCALE: 1" = 200' | DWG. 1657-PL-DG-70197-491 | REV. 1

Sabal Trail TRANSMISSION SM

Document Path: H:_GIS\1657\Deliverable\rev\Alignment\Sheets\IFC\SPREAD6\1657-PL-DG-70197-491.mxd

GS-4