TRACT	MATCHLINE 1750+00	1345.07 PH CITRUS, LLC 978 FT 1750+00 TO 1759+78	1345.17 PH CITRUS, LLC 2161 FT 1759+78 TO 1781+39	1345.18 OEH, LLC. 139 FT 1781+39 TO 1782+78	1345.19 PH CITRUS, LLC 1304 FT 1782+78 TO 1795+82	GOLDEN BOUGH RD POLK COUNTY 47 FT 1795+82 TO 1796+29	1345.2 LAKE AURORA CHRISTIAN ASSEMBLY, INC. 316 FT 1796+29 TO 1799+45	1345.21 LAKE AURORA CHRISTIAN ASSEMBLY, INC 55 FT 1799+45 TO 1800+00	MATCHLINE 1800+00

GROUND PROFILE
HORIZ: 1" = 200'
VERT: 1" = 30'

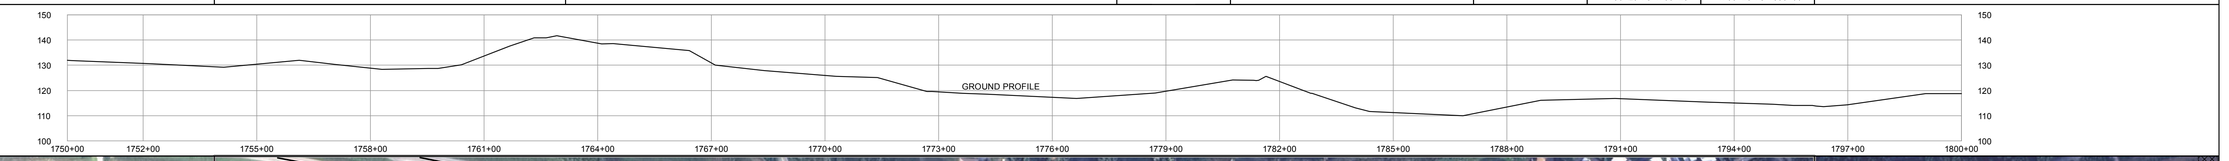

SCALE: 1" = 200'

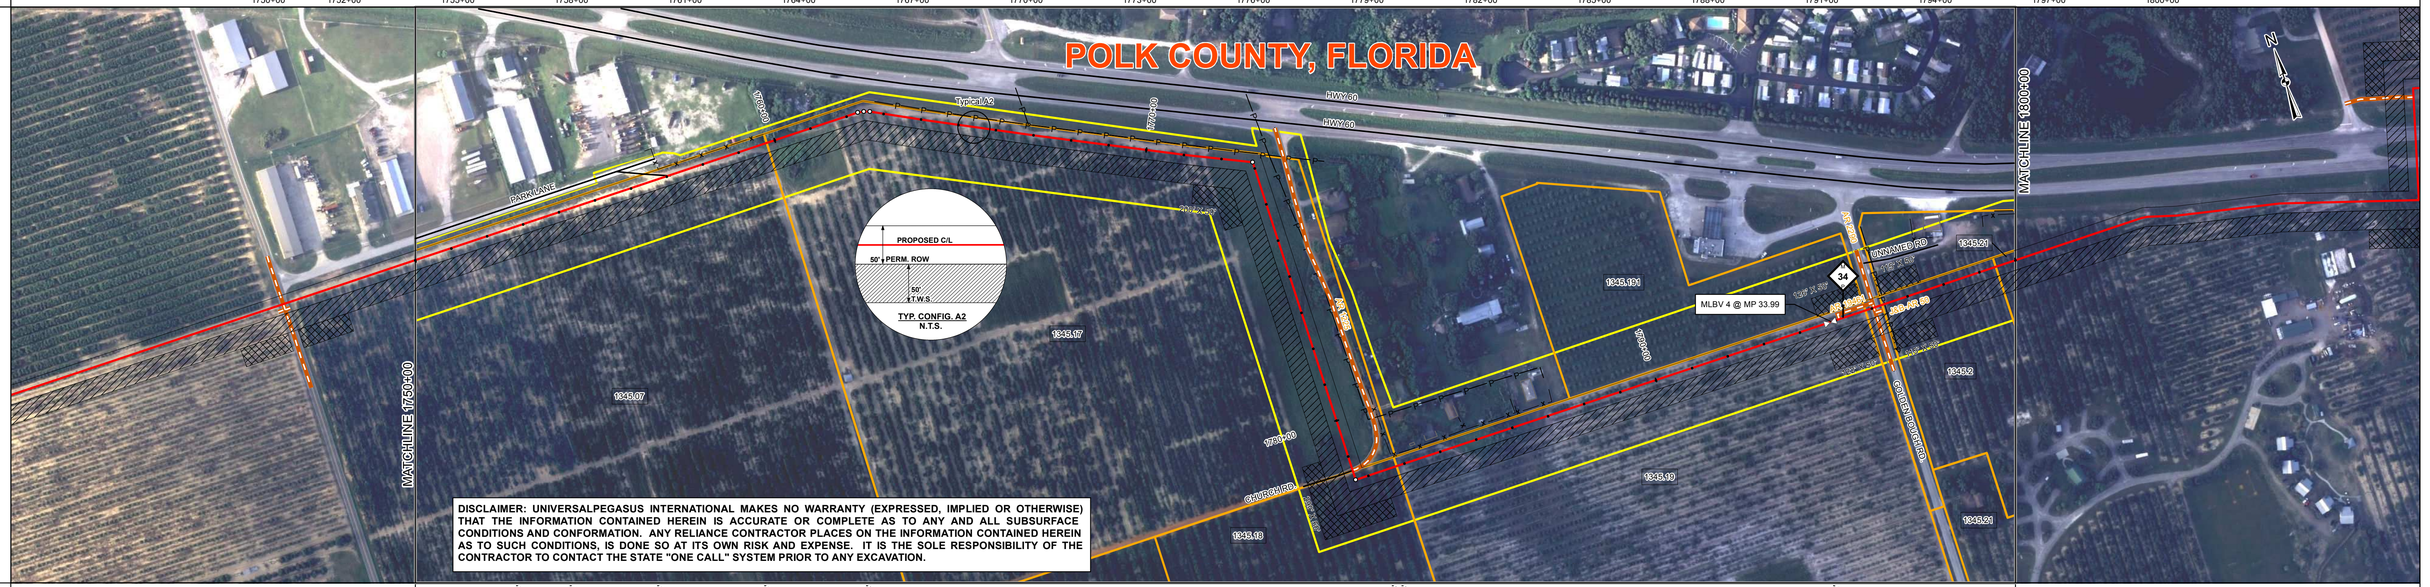

DISCLAIMER: UNIVERSALPEGASUS INTERNATIONAL MAKES NO WARRANTY (EXPRESSED, IMPLIED OR OTHERWISE) THAT THE INFORMATION CONTAINED HEREIN IS ACCURATE OR COMPLETE AS TO ANY AND ALL SUBSURFACE CONDITIONS AND CONFORMATION. ANY RELIANCE CONTRACTOR PLACES ON THE INFORMATION CONTAINED HEREIN AS TO SUCH CONDITIONS, IS DONE SO AT ITS OWN RISK AND EXPENSE. IT IS THE SOLE RESPONSIBILITY OF THE CONTRACTOR TO CONTACT THE STATE "ONE CALL" SYSTEM PRIOR TO ANY EXCAVATION.

SURVEY DATA — STATIONING

MATCHLINE 1750+00	MATCHLINE 1800+00
1752+87 IRON ROD LT 24'	
1754+37 IRON ROD LT 24'	
1756+83 IRON ROD LT 24' 1757+06 CL PARK LN	
1759+78 IRON ROD LT 24'	
1762+32 PI_6°53'6" RT 1762+48 IRON ROD LT 28' 1762+48 PI_6°53'6" RT 1762+64 PI_6°53'6" RT	
1766+71 GUY ANCHOR LT 25' 1766+90 GUY ANCHOR LT 10'	
1772+83 PI_65°58'31" RT	
1781+32 ROAD EDGE 1781+38 CHURCH RD. 1781+45 ROAD EDGE 1781+64 PI_90°33'16" LT 1781+64 IRON ROD LT 25' 1782+63 IRON ROD LT 25'	
1794+45 MLBV 4 1795+00 LAKE 19461 1795+82 IRON ROD LT 32' 1795+97 ROAD EDGE 1796+46 ALT. 2090 1796+06 GOLDEN BOUGH RD. 1796+07 MONUMENT LINE 1796+16 ROAD EDGE 1796+36 POWER LINE	

ENGINEERING DATA — MATERIAL

MATCHLINE 1750+00	MATCHLINE 1800+00
6 4450'	
IB-117	
90°	
6 20' 30' 6 20' 6 46' 4 80'	
6 354'	
1756+91 1757+21	
1762+48	
1772+83 1772+83	
1781+22 1781+54 1781+64 1781+64	
1791+29	
1794+50 1794+70 1794+85 1795+00	
1795+20	
1795+66 1795+81 1796+29 1796+46 1796+31	

REFERENCE DRAWING	21040-505-MVW-00010 21040-440-PMW-00034
CLASS LOCATION	Class III
MINIMUM DEPTH OF COVER	3' 4' 3' 4' 3' SEE REF DWG. 3'
AC MITIGATION / CATHODIC PROTECTION	

ENVIRONMENTAL DATA

		MATCHLINE 1750+00	MATCHLINE 1800+00
WATERBODY/WETLAND CROSSINGS			
WATERBODY/WETLAND LENGTH			
STATIONS		1756+91 1757+21 1781+22 1781+54 1795+66 1796+46	
PERMANENT EROSION CONTROL	EROSION CONTROL CODE	THIS BAND NOT UTILIZED	
	SLOPE BREAKER CODE	THIS BAND NOT UTILIZED	
	TOPSOIL SALVAGE	THIS BAND NOT UTILIZED	
THREATENED AND ENDANGERED SPECIES			
SPECIAL CONDITIONS	TIMING CONSTRAINT	THIS BAND NOT UTILIZED	
	CONSTRAINT 2	THIS BAND NOT UTILIZED	
	CONSTRAINT 3	THIS BAND NOT UTILIZED	
	CONSTRAINT 4	THIS BAND NOT UTILIZED	

BILL OF MATERIALS

ITEM NO.	QTY	UOM	REQ'N NUMBER	MATERIAL NUMBER	DESCRIPTION
4	80	FT			36" O.D. x 0.750" W.T., API 5L, X70, PSL2, DSAW, 14-16 MILS FBE & 24-30 MILS ARO
6	4890	FT			36" O.D. x 0.750" W.T., API 5L, X70, PSL2, DSAW, 14-16 MILS FBE

FITTINGS SUMMARY

ITEM NO.	QTY	UOM	REQ'N NUMBER	MATERIAL NUMBER	DESCRIPTION
	1	EA			90° 3R HORIZONTAL FITTING

PIPE ASSEMBLIES

QTY	UOM	DESCRIPTION
1	EA	MLBV 4 (30')

MISCELLANEOUS MATERIALS

QTY	UOM	REQ'N NUMBER	MATERIAL NUMBER	DESCRIPTION
0	EA			SET ON WEIGHTS
4	EA			PIPELINE MARKERS
6	EA			WARNING SIGNS
1	EA			CP TEST STATION TYPE 1
0	EA			CP TEST STATION TYPE 2
0	EA			AERIAL MARKERS
0	EA			ANODE BED DEEP WELL

CONTINUOUS CONCRETE COATING

QTY	UOM	REQ'N NUMBER	MATERIAL NUMBER	DESCRIPTION

PIPE COATING DATA

PIPE COATING: 14 MIL MINIMUM FBE AND 24 MIL MINIMUM ARO
GIRTH WELD COATING: 2 PART EPOXY
INTERNAL COATING (YES/NO): NO

TYPICAL DRAWINGS

DWG/FIELD BOOK NO.	TITLE
21040-510-TYP-20001	CATHODIC PROTECTION STD. SINGLE POINT TEST STATION, TYPE 1
21040-510-TYP-20002	CATHODIC PROTECTION STD. FOREIGN PIPELINE CROSSING TEST STATION, TYPE 2
21040-510-TYP-20028 21040-510-TYP-20029	TYPICAL OPEN CUT / BORE
21040-510-TYP-20112	CONTINUOUS CONCRETE COATING STANDARD FOR 36", 30" PIPELINE
21040-510-TYP-20113	TYPICAL SADDLE BAG WEIGHTS
21040-510-TYP-20114	WARNING SIGN DETAIL
21040-510-TYP-20115	AERIAL MARKER INSTALLATION DETAIL
21040-510-TYP-20116	AERIAL MARKER DETAIL
21040-510-TYP-20117	TYPICAL PIPELINE MARKER ASSEMBLY
21040-510-TYP-20118	PIPELINE MARKER "WARNING" DECAL

GENERAL INFORMATION

1. THE MINIMUM DEPTH OF COVER FOR THE PROJECT IS 36 INCHES. ADDITIONAL DEPTH OF COVER IS REQUIRED FOR ROAD AND WATERBODY CROSSINGS, AND IS TO BE IN ACCORDANCE WITH REFERENCED PERMIT DRAWINGS, SITE SPECIFIC DRAWINGS, OR CONSTRUCTION SPECIFICATIONS, WHICHEVER IS MORE STRINGENT.
2. THE BOUNDARIES OF ALL WORK AREAS WILL BE CLEARLY MARKED AND ALL WORK SHALL REMAIN WITHIN THE DESIGNATED WORK AREA.
3. THE REQUIRED STATE ONE CALL NOTIFICATION IS THE RESPONSIBILITY OF THE CONSTRUCTION CONTRACTOR.
4. THE CONTRACTOR SHALL ACCESS THE WORK AREA USING ONLY PUBLIC ROADS AND APPROVED ACCESS ROADS.
5. ADDITIONAL WARNING SIGNS MAY BE REQUIRED AS DICTATED BY CONSTRUCTION CONTRACT.
6. MAP PROJECTION: NAD 1983 HARN STATE PLANE FLORIDA EAST FIPS 0901 FEET. VERTICAL DATUM: NAVD 88.

SPECIAL NOTES

1. INDUCTION BEND QUANTITIES ALONG WITH THEIR DESCRIPTIONS ARE LOCATED ON DRAWING 21040-505-FBW-00001.
2. (A) - SEE ARK DRAWING PACKAGE FOR ANODE BED DEEP WELL.

LEGEND

- HDD PIPE
- BORE PIPE
- LINE PIPE
- 3R RAD FIT
- INDUCTION BEND
- TRANSITION PIPE
- CONT. CONC. COAT.
- SET-ON WEIGHTS
- WARNING SIGN
- MATERIAL ITEM (101)
- AERIAL MARKER (M)
- CP TEST STATION (1) (2)
- BV MOV / BV & CV
- PIPELINE MARKER
- PIPELINE MILEPOST (XX)
- ANODE BED DEEP WELL (A)
- PIPELINE ROUTE
- FENCE (X)
- POWER LINE (P)
- TELEPHONE LINE (T)
- WATERLINE (W)
- SEWER LINE (S)
- BURIED CABLE (C)
- UTILITY LINE (U)
- GENERAL SURVEY
- FOREIGN PIPELINE
- RAILROAD
- HIGHWAY / ROAD
- PRIVATE ACCESS / SHOOFLY ROAD
- COUNTY BOUNDARY
- ROW PARCEL
- PLSS SECTION LINE
- TRAP (W)
- WATER WELL
- HDD ENTRY / EXIT
- PERMANENT ROW
- TEMPORARY WORKSPACE
- ADDITIONAL TEMPORARY WORKSPACE
- NON FORESTED WETLAND
- FORESTED WETLAND
- WATERBODY
- PARCEL NUMBER (XXXXX.XXX)
- WETLAND / WATERBODY NAME (XXXXXXXX)
- ROOKERY
- ROOKERY BUFFER (1000 FEET)
- TYPICAL / DETAIL CONFIGURATION (Typical)
- POINT OF INTERSECTION (PI)
- VERTICAL FITTING
- SPREAD BREAK
- ENVIRONMENTAL SURVEY AREA

REVISIONS

NO.	DESCRIPTION	DATE	REV BY	CHK BY	APP BY
1	IFC (UPDATE ENV., RE-ROUTES, FOOT-PRINT)	2016-04-08	MB	MJ	RG
0	ISSUED FOR CONSTRUCTION	2015-12-15	MB	MJ	RG

APPROVAL	COMPANY
ENVIRONMENTAL	
LAND	

0 100 200 400 600 800

1 INCH = 200 FT

APPROVALS

DRAWN BY:	MB	CONSTRUCTION PERMIT NO.	
CHECKED BY:	MJ	MAINTENANCE OPERATION REGION	
PROJECT MANAGER	RG	MIN. TEST PRESSURE 1816 PSI	
PROJECT DEF. NO.		DESIGN PRESSURE 1440 PSI	

UniversalPegasus INTERNATIONAL
A Subsidiary of Huntington Ingalls Industries

FLORIDA SOUTHEAST CONNECTION

FLORIDA SOUTHEAST CONNECTION PROJECT

STA: 1750+00 TO 1800+00 | DISCIPLINE#: 03

FLORIDA SOUTHEAST CONNECTION ALIGNMENT SHEET POLK COUNTY, FLORIDA

SCALE: 1" = 200' | 21040-510-ALS-00040 | REV. 1