CURVE TABLE				
CURVE #	LENGTH	RADIUS	CHORD DIRECTION	CHORD LENGTH
C1	115.33'	1020.03'	N84° 09' 05"W	115.17'
C2	101.77'	1020.03'	N70° 14' 45"W	101.73'
C3	100.07'	1020.03'	N60° 58' 48"W	100.03'
C4	71.16'	1020.03'	N55° 47' 28"W	71.16'
C5	25.06'	175.00'	S5° 30' 39"W	25.04'
C6	8.05'	225.00'	N6° 35' 15"E	8.05'
C7	24.13'	225.00'	N4° 29' 08"E	24.15'
C8	40.20'	70.00'	S72° 59' 17"E	39.65'
C9	61.74'	70.00'	S30° 25' 05"E	59.78'
C10	8.01'	70.00'	S1° 32' 16"E	8.01'
C11	8.02'	70.00'	S4° 41' 24"W	8.01'
C12	62.01'	70.00'	S32° 20' 53"W	60.00'
C13	39.93'	70.00'	S75° 04' 01"W	39.39'
C14	49.66'	70.00'	N68° 16' 10"W	48.62'
C15	60.30'	70.00'	N23° 16' 10"W	58.43'
C16	18.98'	20.00'	N64° 13' 07"E	18.28'
C17	31.98'	50.00'	S55° 31' 14"W	31.44'
C18	80.09'	50.00'	N71° 53' 32"W	56.84'
C19	60.49'	50.00'	N2° 48' 26"W	56.87'
C20	36.75'	50.00'	N54° 03' 07"E	37.79'

CURVE TABLE				
CURVE #	LENGTH	RADIUS	CHORD DIRECTION	CHORD LENGTH
C21	26.13'	20.00'	N38° 49' 34"E	24.31'
C22	5.30'	175.00'	S2° 18' 36"W	5.30'
C23	8.06'	175.00'	S4° 08' 13"W	8.06'
C24	11.38'	225.00'	N2° 51' 29"E	11.38'
C25	3.23'	225.00'	N4° 43' 08"E	3.23'
C26	3.36'	175.00'	S1° 07' 30"W	3.36'
C27	21.70'	175.00'	S8° 03' 37"W	21.69'
C28	20.85'	225.00'	N6° 07' 26"E	20.85'
C29	11.36'	225.00'	N3° 51' 30"E	11.36'
C30	90.19'	1020.03'	S75° 38' 13"E	90.15'

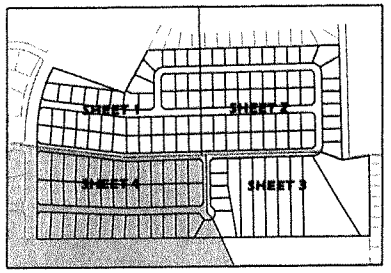

KEY MAP
N.T.S.

GEORGIA, LOWNDES COUNTY
UNIFIED LAND DEVELOPMENT CODE
APPROVED
Date
File Number
Chairman, Technical Review Committee

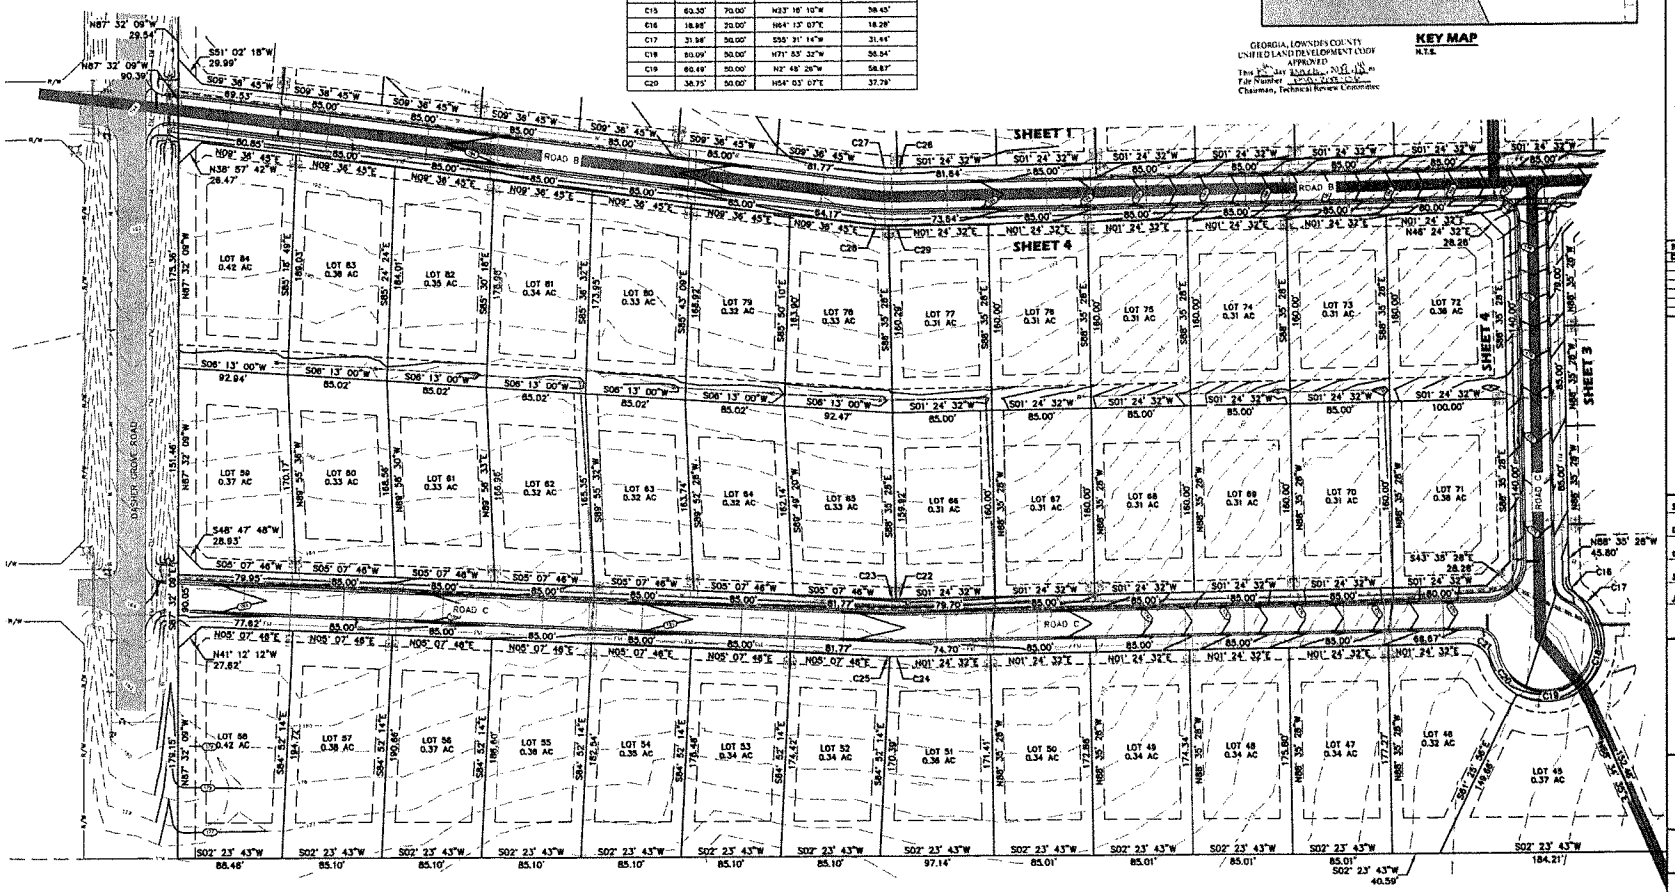

LEA
CIVIL + AGRICULTURAL + ENVIRONMENTAL
GA CORP# 04110099
FL CORP# F04000002139
P.O. Box 2832
3098 New Pinevalley Road
Valdosta, GA 31604
Telephone: 229-293-0900
Fax: 229-293-1942
E-mail: lea@lea-inc.com

GROVE POINTE, LLC

GROVE POINTE PHASE V

LAND LOT 39 & 9
OF THE
12TH LAND DISTRICT
LOWNDES COUNTY
STATE OF GEORGIA

REVISIONS	
DATE	DESCRIPTION

GRAPHIC SCALE
0 25 50 100
(IN FEET)
1 INCH = 50 FEET

NORTH

SCALE:	1"=50'
DESIGNED BY:	DEA
CHECKED BY:	MCN
SUBMITTAL DATE:	03/13/19
JOB NO.	0218-11

THESE DRAWINGS ARE THE PROPERTY OF THE DESIGNER AND SHALL BE REPRODUCED OR ISSUED WITHOUT PERMISSION AND CREDIT. © LEA 2019

GEORGIA REGISTERED PROFESSIONAL RICHARD CLAYTON MELTON
3/14/19

PRELIMINARY PLAT
(SHEET 4)

V-5

5 OF 5 SHEETS