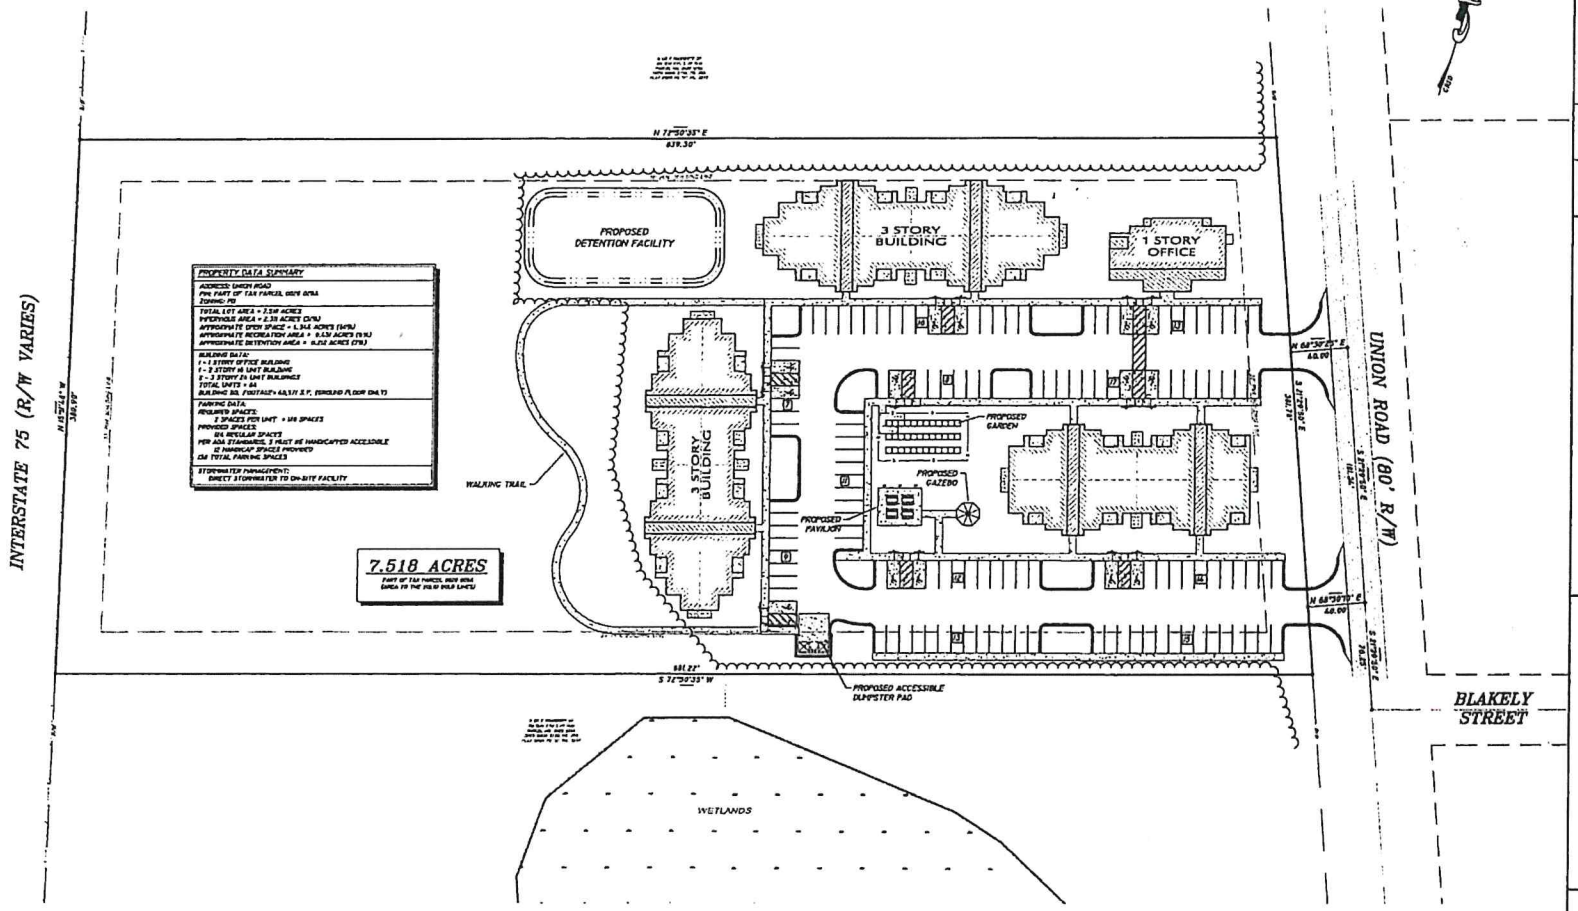

CONCEPTUAL LAYOUT FOR:
UNION STATION
L.L. 96 & 97 OF THE 12TH L.D.
LOWNDES COUNTY, GEORIGA

ASA ENGINEERING & SURVEYING, LLC

WORK ORDER: 5844

SHEET 1 OF 1

GEORGIA811
www.Georgia811.com
Know what's below
Call before you dig.