eFiled & eRecorded
DATE: 5/14/2021
TIME: 3:59 PM
PLAT BOOK: 000PCC
PAGE: 00979
RECORDING FEES: $10.00
PARTICIPANT ID: 3174702172
CLERK: Beth Greene
Lowndes County, GA

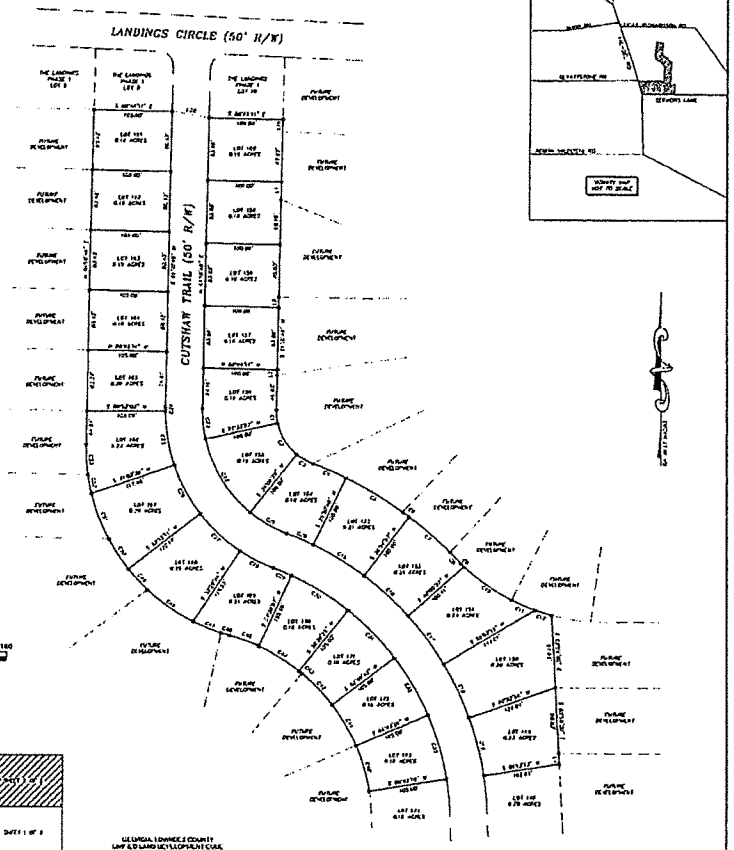

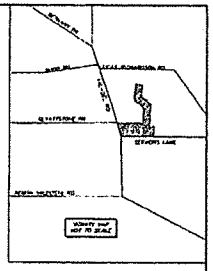

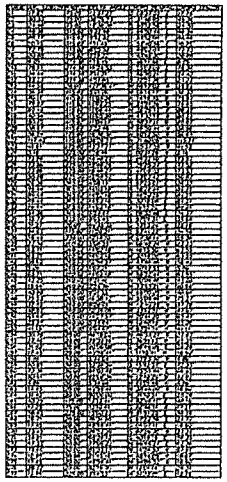

ROBERTS SURVEYING, INC.
1935 E PARK AVE. SUITE A VALDOSTA GA 31602
PH (229) 671-0989 FAX (229) 671-0992
EMAIL: ROBERTSLAND@ATTGLOBAL.COM
GEORGIA REGISTERED LAND SURVEYOR No. 2939
GA CERTIFICATE OF AUTHORIZATION No. 1313

JOB NO	129
SURVEY DATE	4-27-2021
PLAT DATE	4-28-2021
SCALE	1" = 80'
DWG NAME	LANDING PHASE 2 PLAT.DWG
LAST DATE	DRAW ORD
DRAWN BY	AJR

SUBDIVISION PLAT FOR:

THE LANDINGS SUBDIVISION PHASE 2

LAND LOTS 8 & 9 OF THE 12TH LAND DISTRICT, LOWNDES COUNTY GEORGIA

2 of 2

ATTACHMENT 1 (Pg 2)